FRONT RANGE AIRPORT VEHICLE RESTRICTION

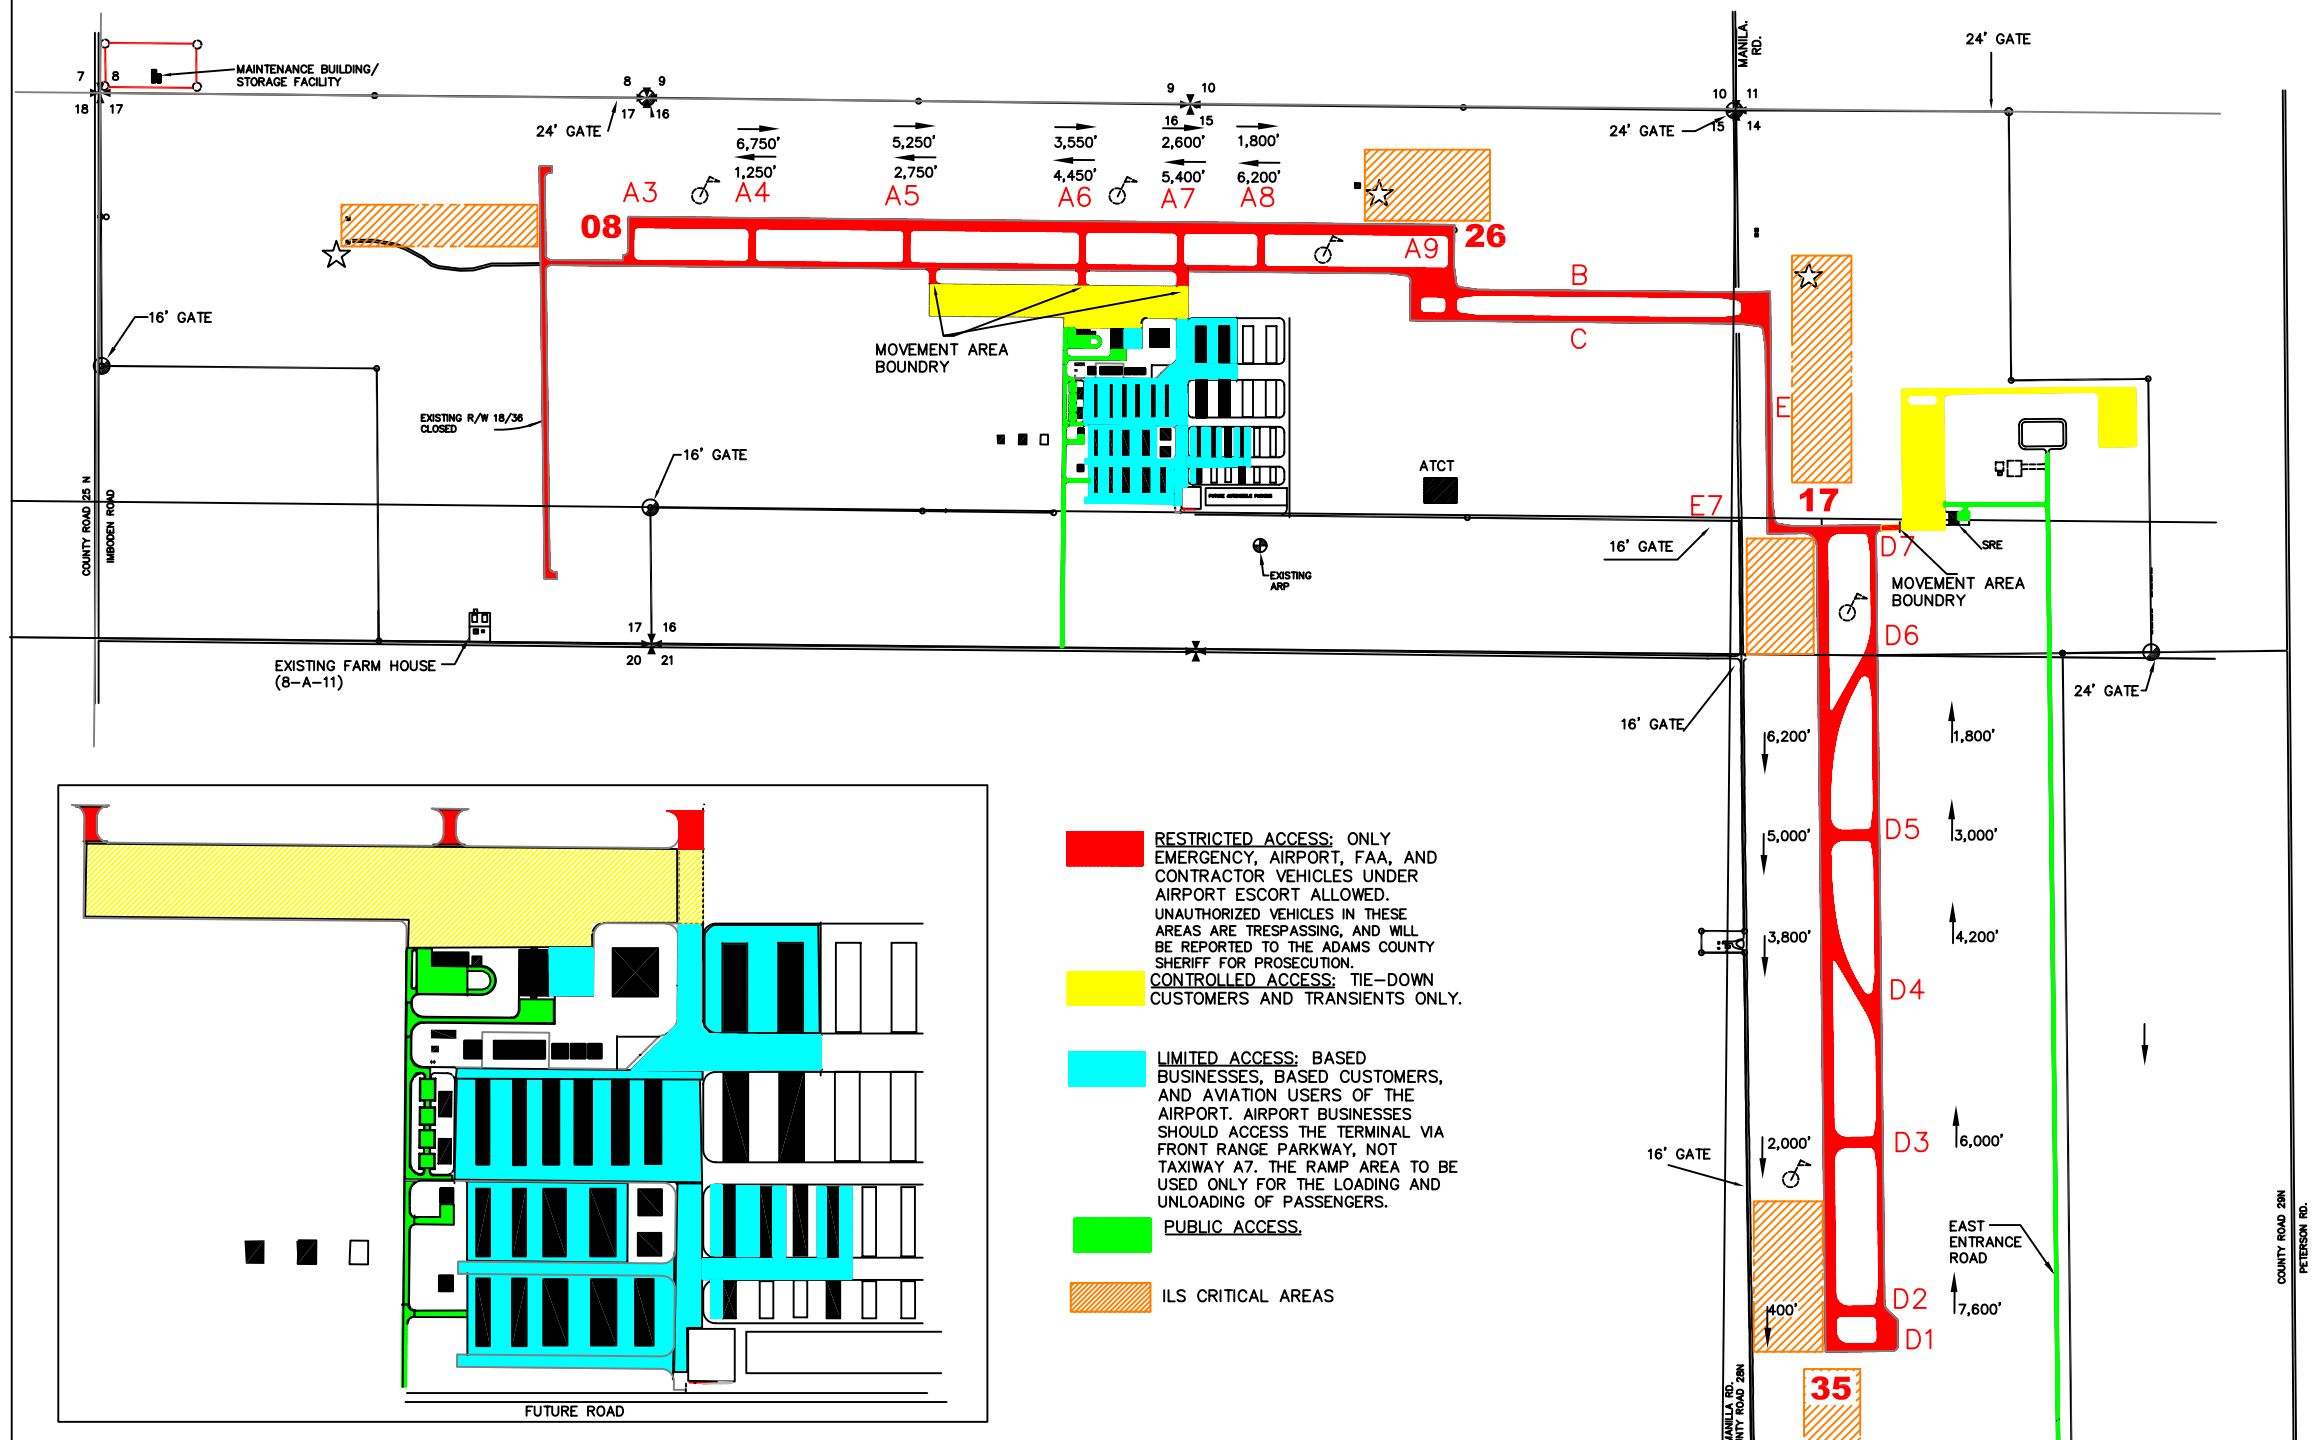

RESTRICTED ACCESS: ONLY EMERGENCY, AIRPORT, FAA, AND CONTRACTOR VEHICLES UNDER AIRPORT ESCORT ALLOWED. UNAUTHORIZED VEHICLES IN THESE AREAS ARE TRESPASSING, AND WILL BE REPORTED TO THE ADAMS COUNTY SHERIFF FOR PROSECUTION.

CONTROLLED ACCESS: TIE-DOWN CUSTOMERS AND TRANSIENTS ONLY.

LIMITED ACCESS: BASED BUSINESSES, BASED CUSTOMERS, AND AVIATION USERS OF THE AIRPORT. AIRPORT BUSINESSES SHOULD ACCESS THE TERMINAL VIA FRONT RANGE PARKWAY, NOT TAXIWAY A7. THE RAMP AREA TO BE USED ONLY FOR THE LOADING AND UNLOADING OF PASSENGERS.

PUBLIC ACCESS.

ILS CRITICAL AREAS

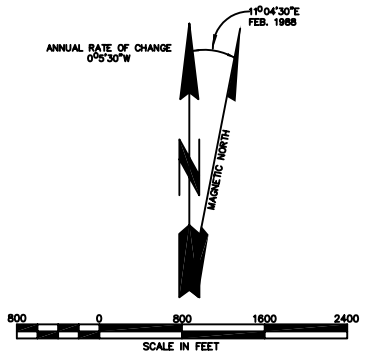

AIRPORT FREQUENCIES

LOCAL CONTROL	120.2
GROUND CONTROL	124.7
ATIS/AWOS	119.025
UNICOM	123.0
DENVER APP./DEP.	128.25/371.95
LOC RWY 26	109.3 CHAN.30
LOC RWY 17/35	110.9 CHAN. 46
FSS	1-866-751-7021
TWR. PHONE	303-261-9501

AIRPORT DATA

AIRPORT ELEVATION 5512'

RWY 8/26 8,000'X100', TAXIWAYS 50' WIDE, HIRL, 2 BOX PAPI, SEGMENTED CIRCLE, REIL/MALSR RWY 26. LIGHTED GUIDANCE SIGNS, RDR.

RWY 17/35 8,000'X100', TAXIWAY "D" 50' WIDE, CONNECTORS 80' WIDE, REIL/MALSR RWY 35, 4 BOX PAPI. REFLECTIVE GUIDANCE SIGNS, LIGHTED RDR.

FRONT RANGE AIRPORT WATKINS, COLORADO

VEHICLE ACCESS MAP

REVISION	DES. RL
DATE 4-30-2001	DR. RL
DATE 10-10-2001 D:\BOB\NO VEHICLE.DWG	APP.
DESCRIPTION	